



LANDSCAPE IMPROVEMENTS

DOUGLASS HIGH SCHOOL


310 NORTH PROVIDENCE ROAD

DATE: 04/15/13

1.0



SITE DEVELOPMENT PLAN

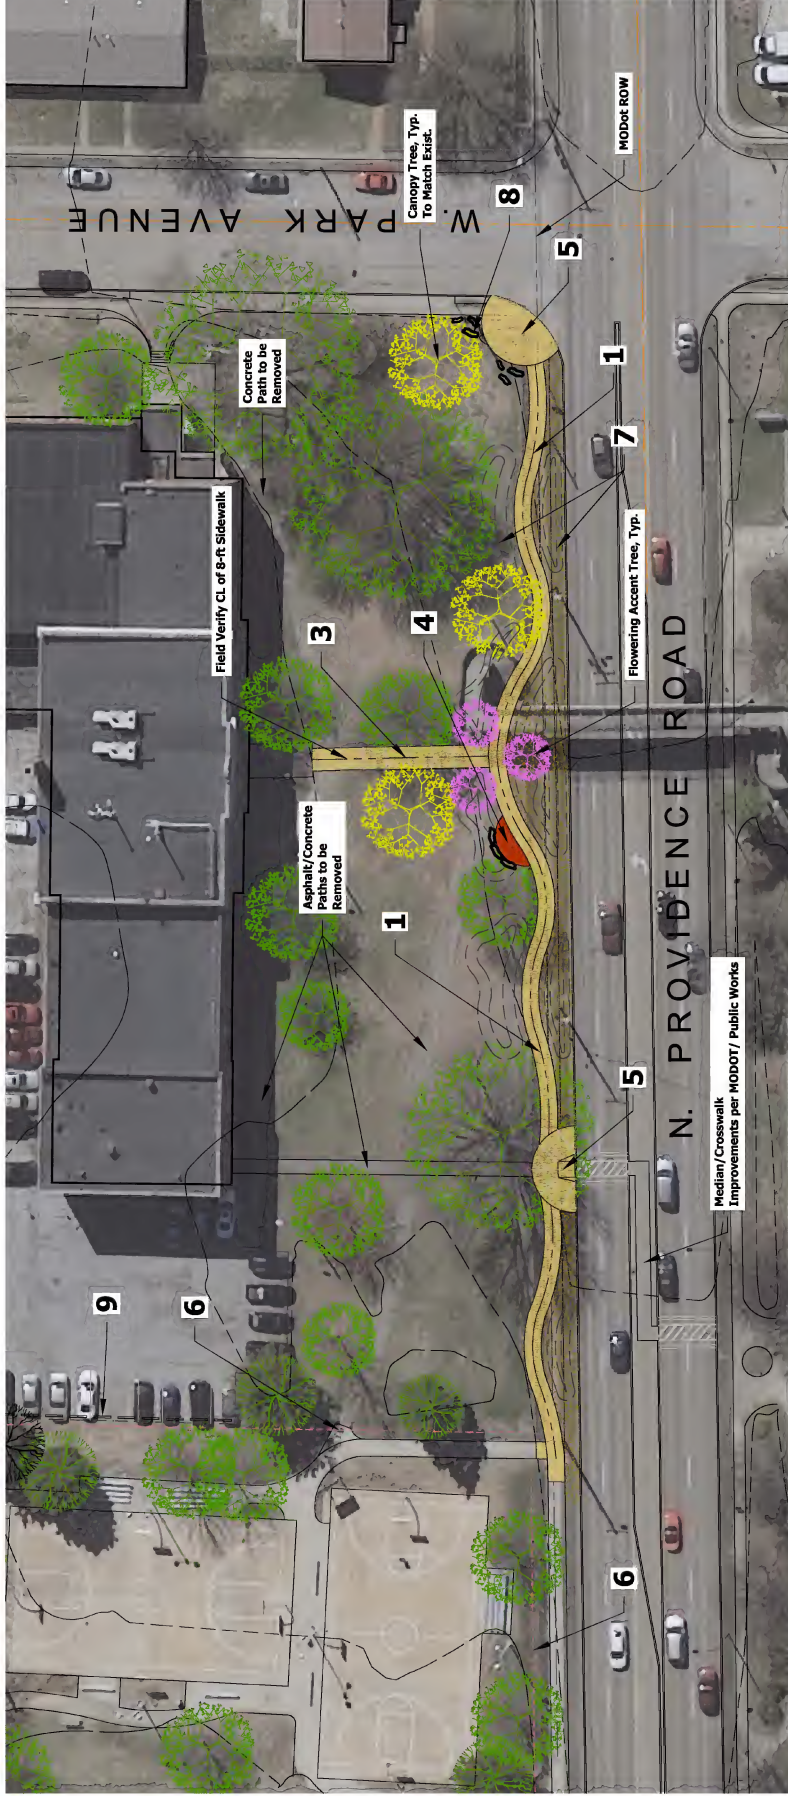

FEATURE LEGEND

ID	Description	Qty	Comment
1	6-ft Concrete Sidewalk	372 L.F.	Replace Existing
2	Not Used		
3	8-ft Concrete Sidewalk	62 L.F.	Replace Existing
4	Beauluh Ralph Memorial Plaza	1	Brick Arc, 10' Rad. from CL w/ Bronze Plaque, Boulder, w/ (2) Benches
5	Concrete Staging Area	750 S.F.	See Details for Sidewalk Ramp
6	Tubular Aluminum Fence, Color: Black	331 L.F.	Height Varies, See Details Min. 3-Ft Setback from Ex. Sidewalk
7	Landscape Berms	Per Plan	Max. 30" Height
8	Site Select Boulders	6-8	To be Selected by Park Staff
9	Recycled Rubber Wheel Stop	12	Min. 36" from face of New CL Fence

GENERAL NOTES

- Existing trees identified to remain shall be a protected at all times
- Boulder Bench to be set a min. 18" above grade
- All areas identified to receive mulch, to be planted/seeded with shrubs and groundcover. Not to exceed 24" in height.
- Proposed Accent Tree Species:
(Interior) *Chionanthus virginicus* Fringetree